RED INK INDICATES ORIGINAL

DISK #	
C 4	

DATA CONTAINED IN THIS DOCUMENT IS PROPRIETARY TO TROMPETER ELECTRONICS INC. AND SHALL NOT BE DISCLOSED, COPIED OR USED FOR PROCUREMENT OR MANUFACTURE WITHOUT EXPRESS WRITTEN PERMISSION.

REVISIONS			1-0134		SH 1
REV	EO	DESCRIPTION	DWN	APPROVED	DATE
W	8594	ADDED -63 CABLE GROUP; DIM .600 & .655 WERE .570 AND .640; DWG NO WAS 1000-0134 AND REDRAWN	DJK		11-3-89

DASH NO	FIG	CABLES ACCOMMODATED	A DIM	B FLATS	C HEX	D DIA MAX	ASSEMBLE PER
-1	1,3	RG-58	.997	.500	.437	.600	TAI-101
-U1		ESSEX 621-715					
-2		RG-59					
-U2							
-2A		BELDEN 8297					
-U2A							
-2B		W.E.CO. 730A					
-U2B							
-3		RG-223					
-U3							
-3A		RG-55					
-U3A							
-4		RG-122					
-U4		BELDEN 8216					
-5		RG-174					
-U5		RG-187					
-5A		RG-196					
-U5A							
-5B		HEWLETT-PACKARD 8120-1107					
-U5B							
-6	1	BELDEN 9231	1.030	.562	.500	.655	
-U6							
-6E		RG-5					
-U6E		RG-6					
-21	1,3	RG-303	.997	.500	.437	.600	
-U21							
-22		RG-180					
-U22							
-31		GRUMMAN GC8756P1					
-U31		RG-187 DBL SHLD					
-34		BELDEN 8228					
-U34							
-36		275-3991 MICRODOT 616-569 AMPEX					
-U36							
-37		810 RAYCHEM					
-U37							
-41		RG-304,BELDEN 9248,9284,9383					
-U41							
-44		BRAND-REX B749 GORE COSCO32					
-U44							
-51	1	88281 BELDEN	1.030	.562	.500	.655	
-U51							
-52		89120 BELDEN					
-U52							
-53	1,3	89555 BELDEN	.997	.500	.437	.600	
-U53							
-63		734A,AT&T					
-U63							
-086	2	RG-405					TAI-130
-U086							
-141		RG-402					
-U141							

FIG 1 ⚠5

- 1 SHOWN

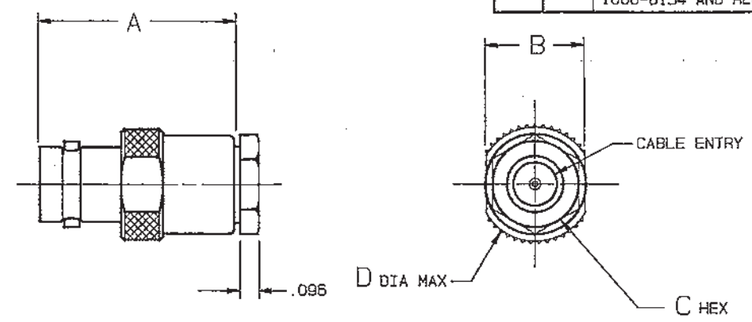

FIG 2

- 086 SHOWN

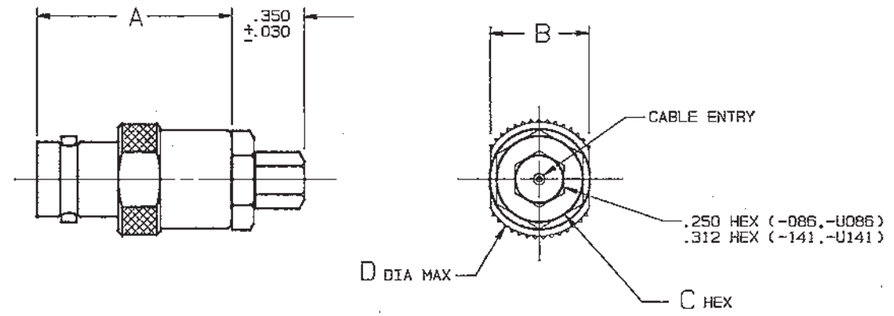

INCH	MM
.005	0.13
.030	0.76
.096	2.44
.125	3.18
.250	6.35
.312	7.92
.350	8.89
.437	11.10
.500	12.70
.562	14.27
.600	15.24
.655	16.64
.997	25.32
1.030	26.16
1.846	46.89

FIG 3 ⚠5

- 1 SHOWN

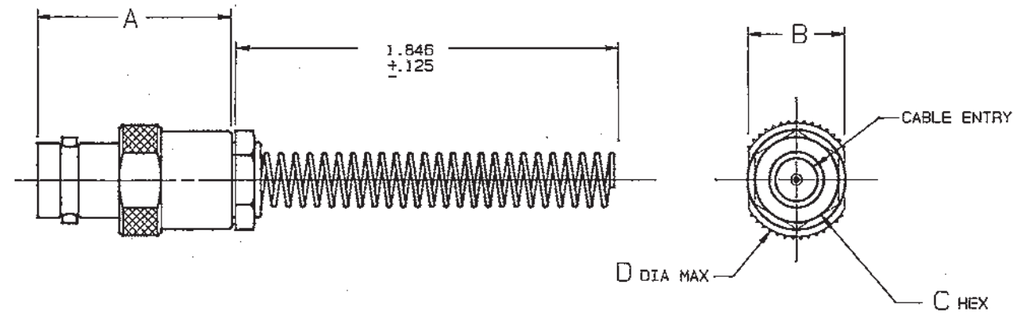

⚠5 IF BEND RELIEF SPRING REQUIRED ADD SUFFIX "BR" TO MODEL NO.(SEE FIG 3) (NOT AVAILABLE WITH CABLE GROUPS -6,-U6,-6E,-U6E,-51,-U51,-52,-U52, -63,-U63,-086,-U086,-141 & -U141

4. DASH NO DENOTES CABLE GROUP EXCEPT "U" PREFIX DENOTES 75 OHM VERSION
3. FEMALE TYPE BNC COAXIAL CABLE PLUG BOTH 50 & 75 OHM VERSIONS
2. FINISH: TFS-1A (NICKEL)
1. ALL DIM ARE IN INCHES

DESCRIPTION				PART NUMBER	ITEM
TOL UNLESS SPECIFIED .XX ± .XXX ± .005 .XXXX± ANGLES±			TROMPETER RF connectivity a cinch connectivity solutions brand	CJ20/UCJ20 CJ20BR/UCJ20BR	
DWN	DJK	9/15/89	MATERIAL	CODE IDENT	DRAWING NO.	REV
CHK	DH	10/27/89	———	14949	1-0134	W
ENGR	BM	10/31/89				
APPR	DR	11-3-89	SCALE 2/1	DATE 1/17/66	SHEET 1 OF 2	

105-0717	105-0449
110-0002	1-0220
205-0001	1-0218
105-1010	1-0204
105-1004	1-0212
105-0158	NEXT ASSY